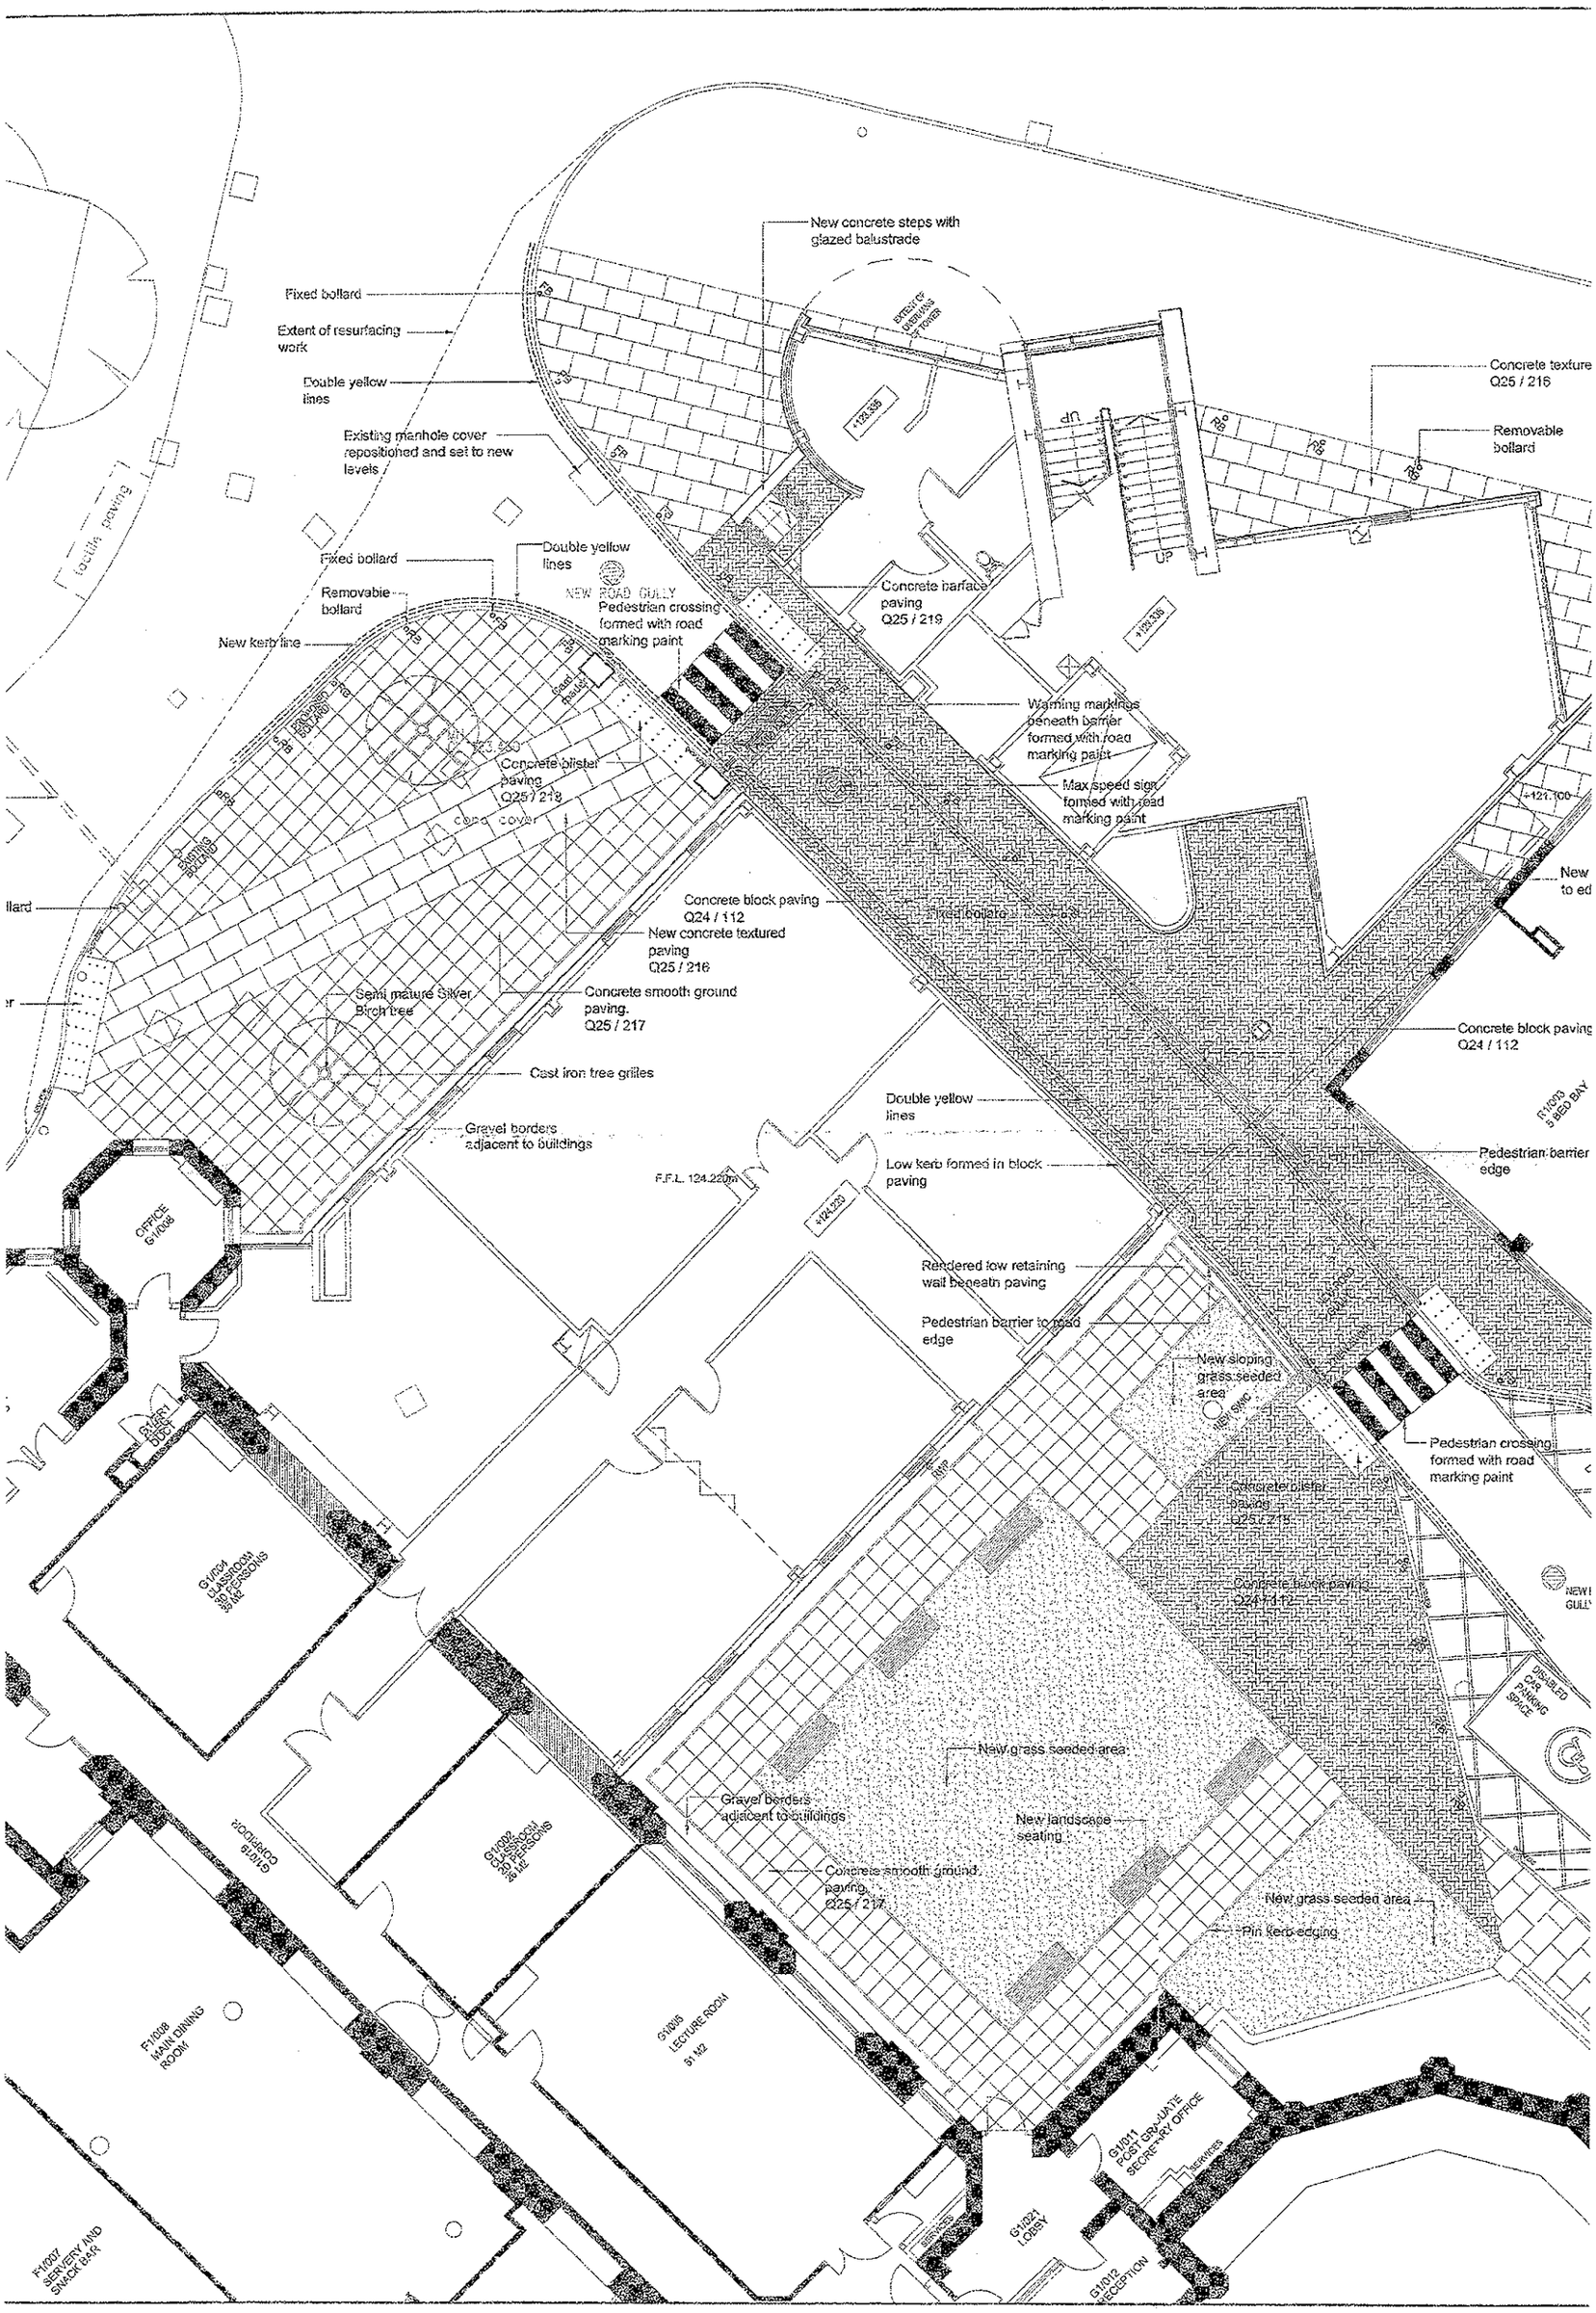
New concrete steps with glazed balustrade
Fixed bollard
Extent of resurfacing work
Double yellow lines
Existing manhole cover repositioned and set to new levels
Concrete texture Q25 / 216
Removable bollard
Fixed bollard
Double yellow lines
Removable bollard
New kerb line
NEW ROAD GULLY
Pedestrian crossing formed with road marking paint
Concrete barface paving Q25 / 219
Warning markings beneath barrier formed with road marking paint
Max speed sign formed with road marking paint
Concrete blister paving Q25 / 218
Concrete block paving Q24 / 112
New concrete textured paving Q25 / 216
Semi mature Silver Birch tree
Concrete smooth ground paving. Q25 / 217
Cast iron tree grilles
Gravel borders adjacent to buildings
Concrete block paving Q24 / 112
Double yellow lines
Low kerb formed in block paving
Pedestrian barrier edge
F.F.L. 124.220m
Rendered low retaining wall beneath paving
Pedestrian barrier to road edge
New sloping grass seeded area
Pedestrian crossing formed with road marking paint
Concrete blister paving Q25 / 219
Concrete block paving Q24 / 112
New grass seeded area
Gravel borders adjacent to buildings
New landscape seating
Concrete smooth ground paving Q25 / 217
New grass seeded area
Pin kerb edging
OFFICE G1/008
G1/004 CLASSROOM 30 PERSONS 39 M2
G1/002 CLASSROOM 30 PERSONS 39 M2
F1/008 MAIN DINING ROOM
F1/007 SERVERY AND SNACK BAR
G1/005 LECTURE ROOM 51 M2
G1/011 POST GRADUATE SECRETARY OFFICE
G1/021 LOBBY
G1/012 RECEPTION
DISABLED CAR PARKING SPACE